




FOR
ARCHITECTURE

ART NOUVEAU

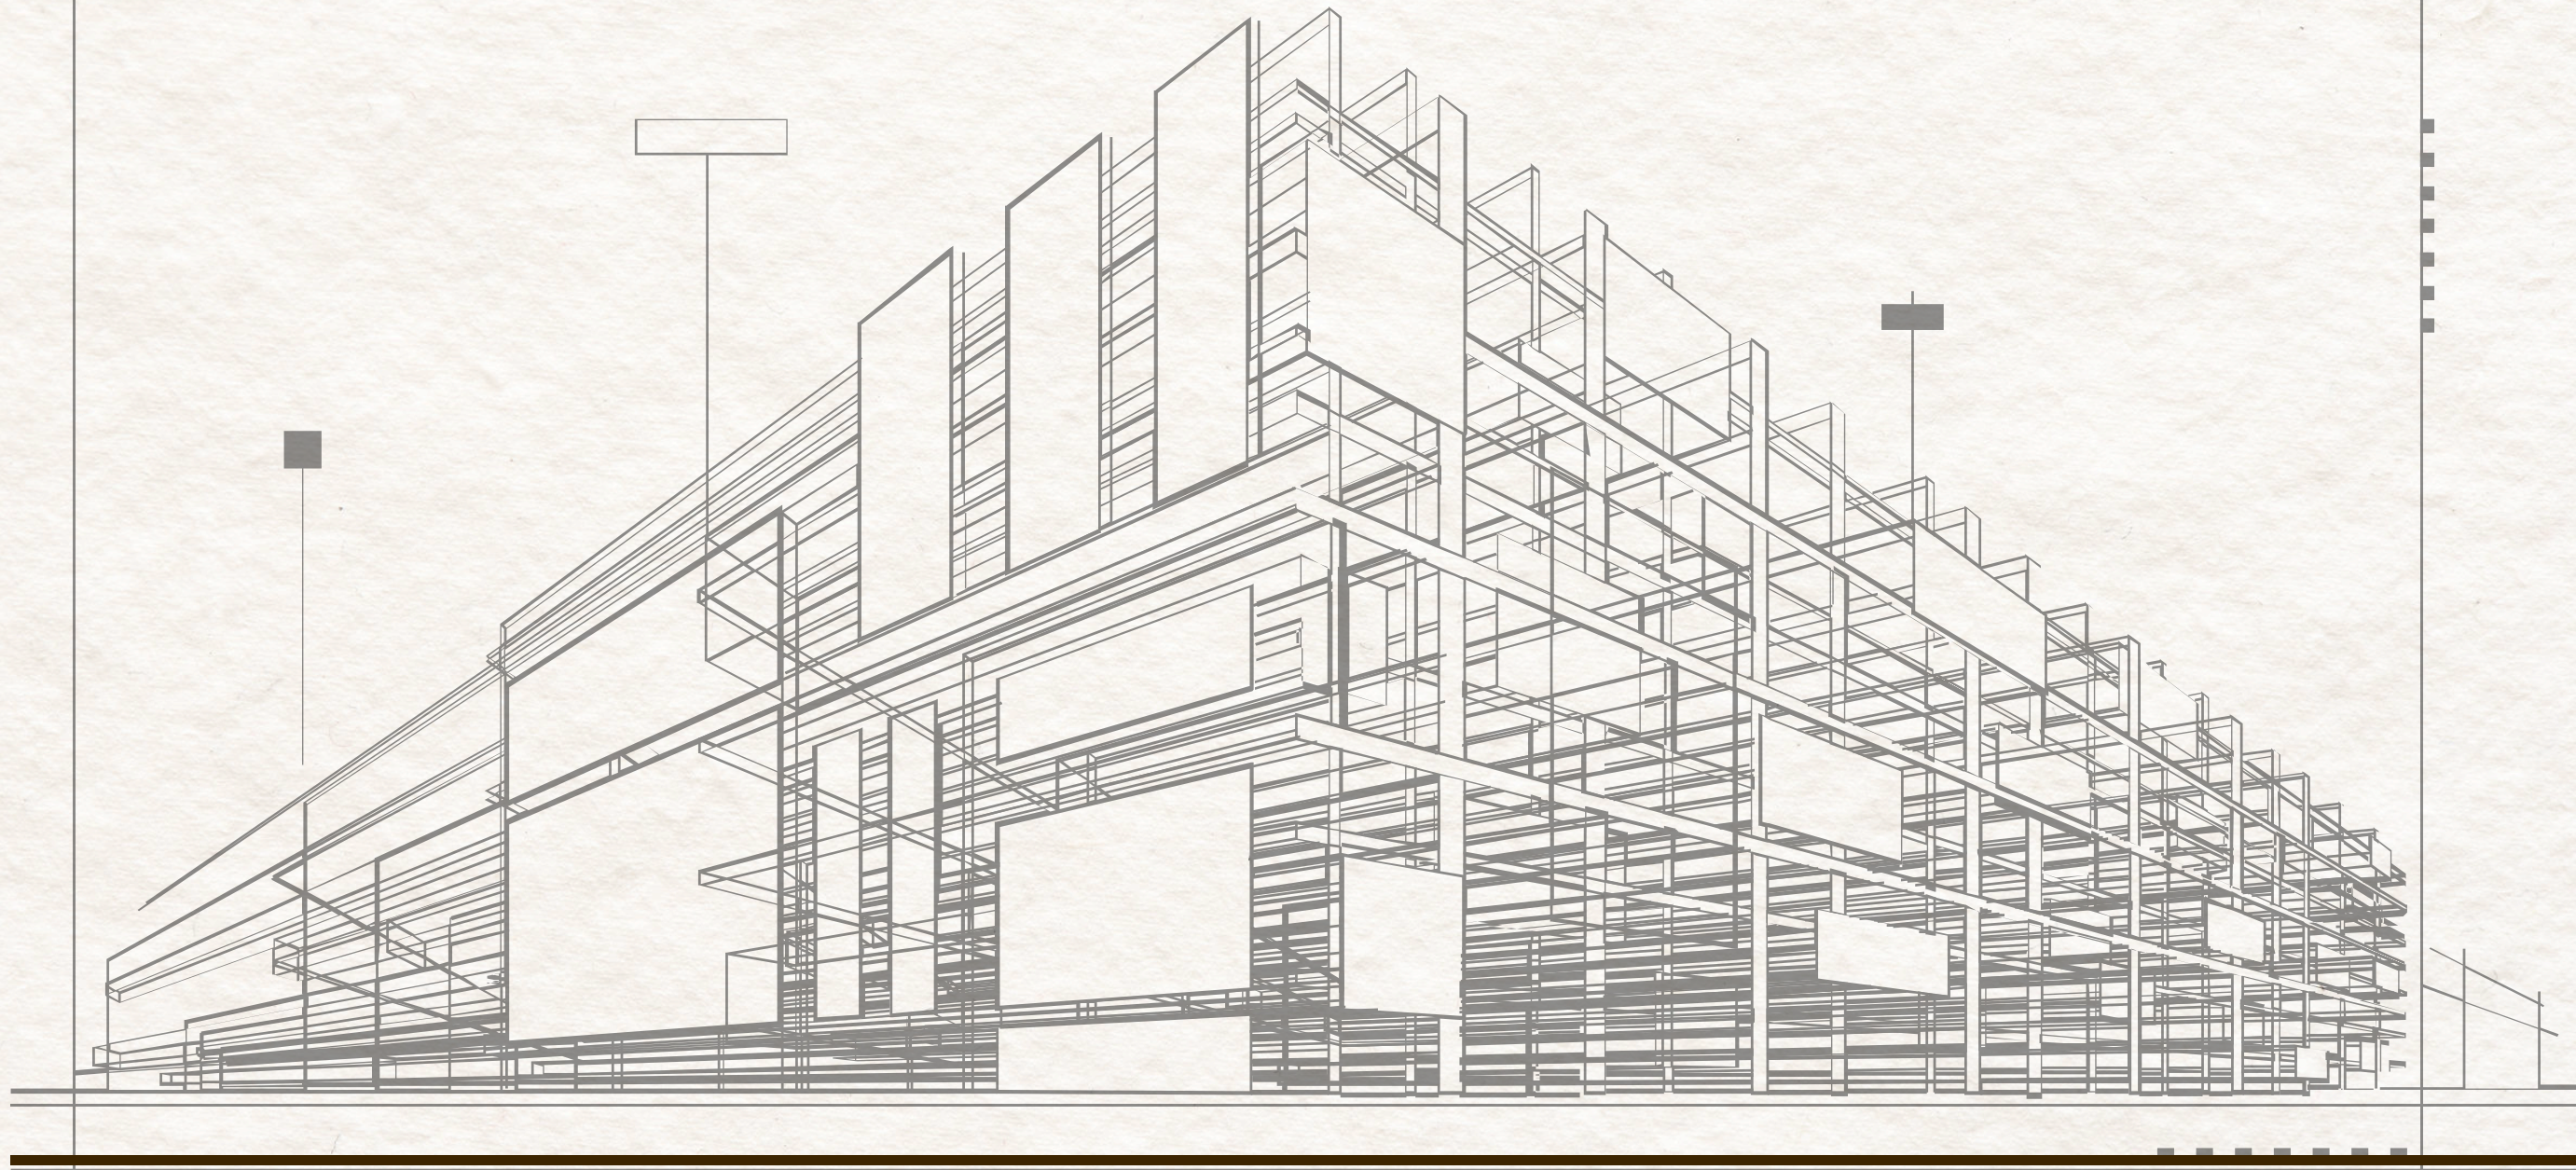

07872500055

Social Media: art_nouveau_

البصرة-التحسينية-مجاور الوقف السني-بناية FLAG


ART NOUVEAU



ART NOUVEAU
FOR ARCHITECTURE



ART NOUVEAU
FOR ARCHITECTURE

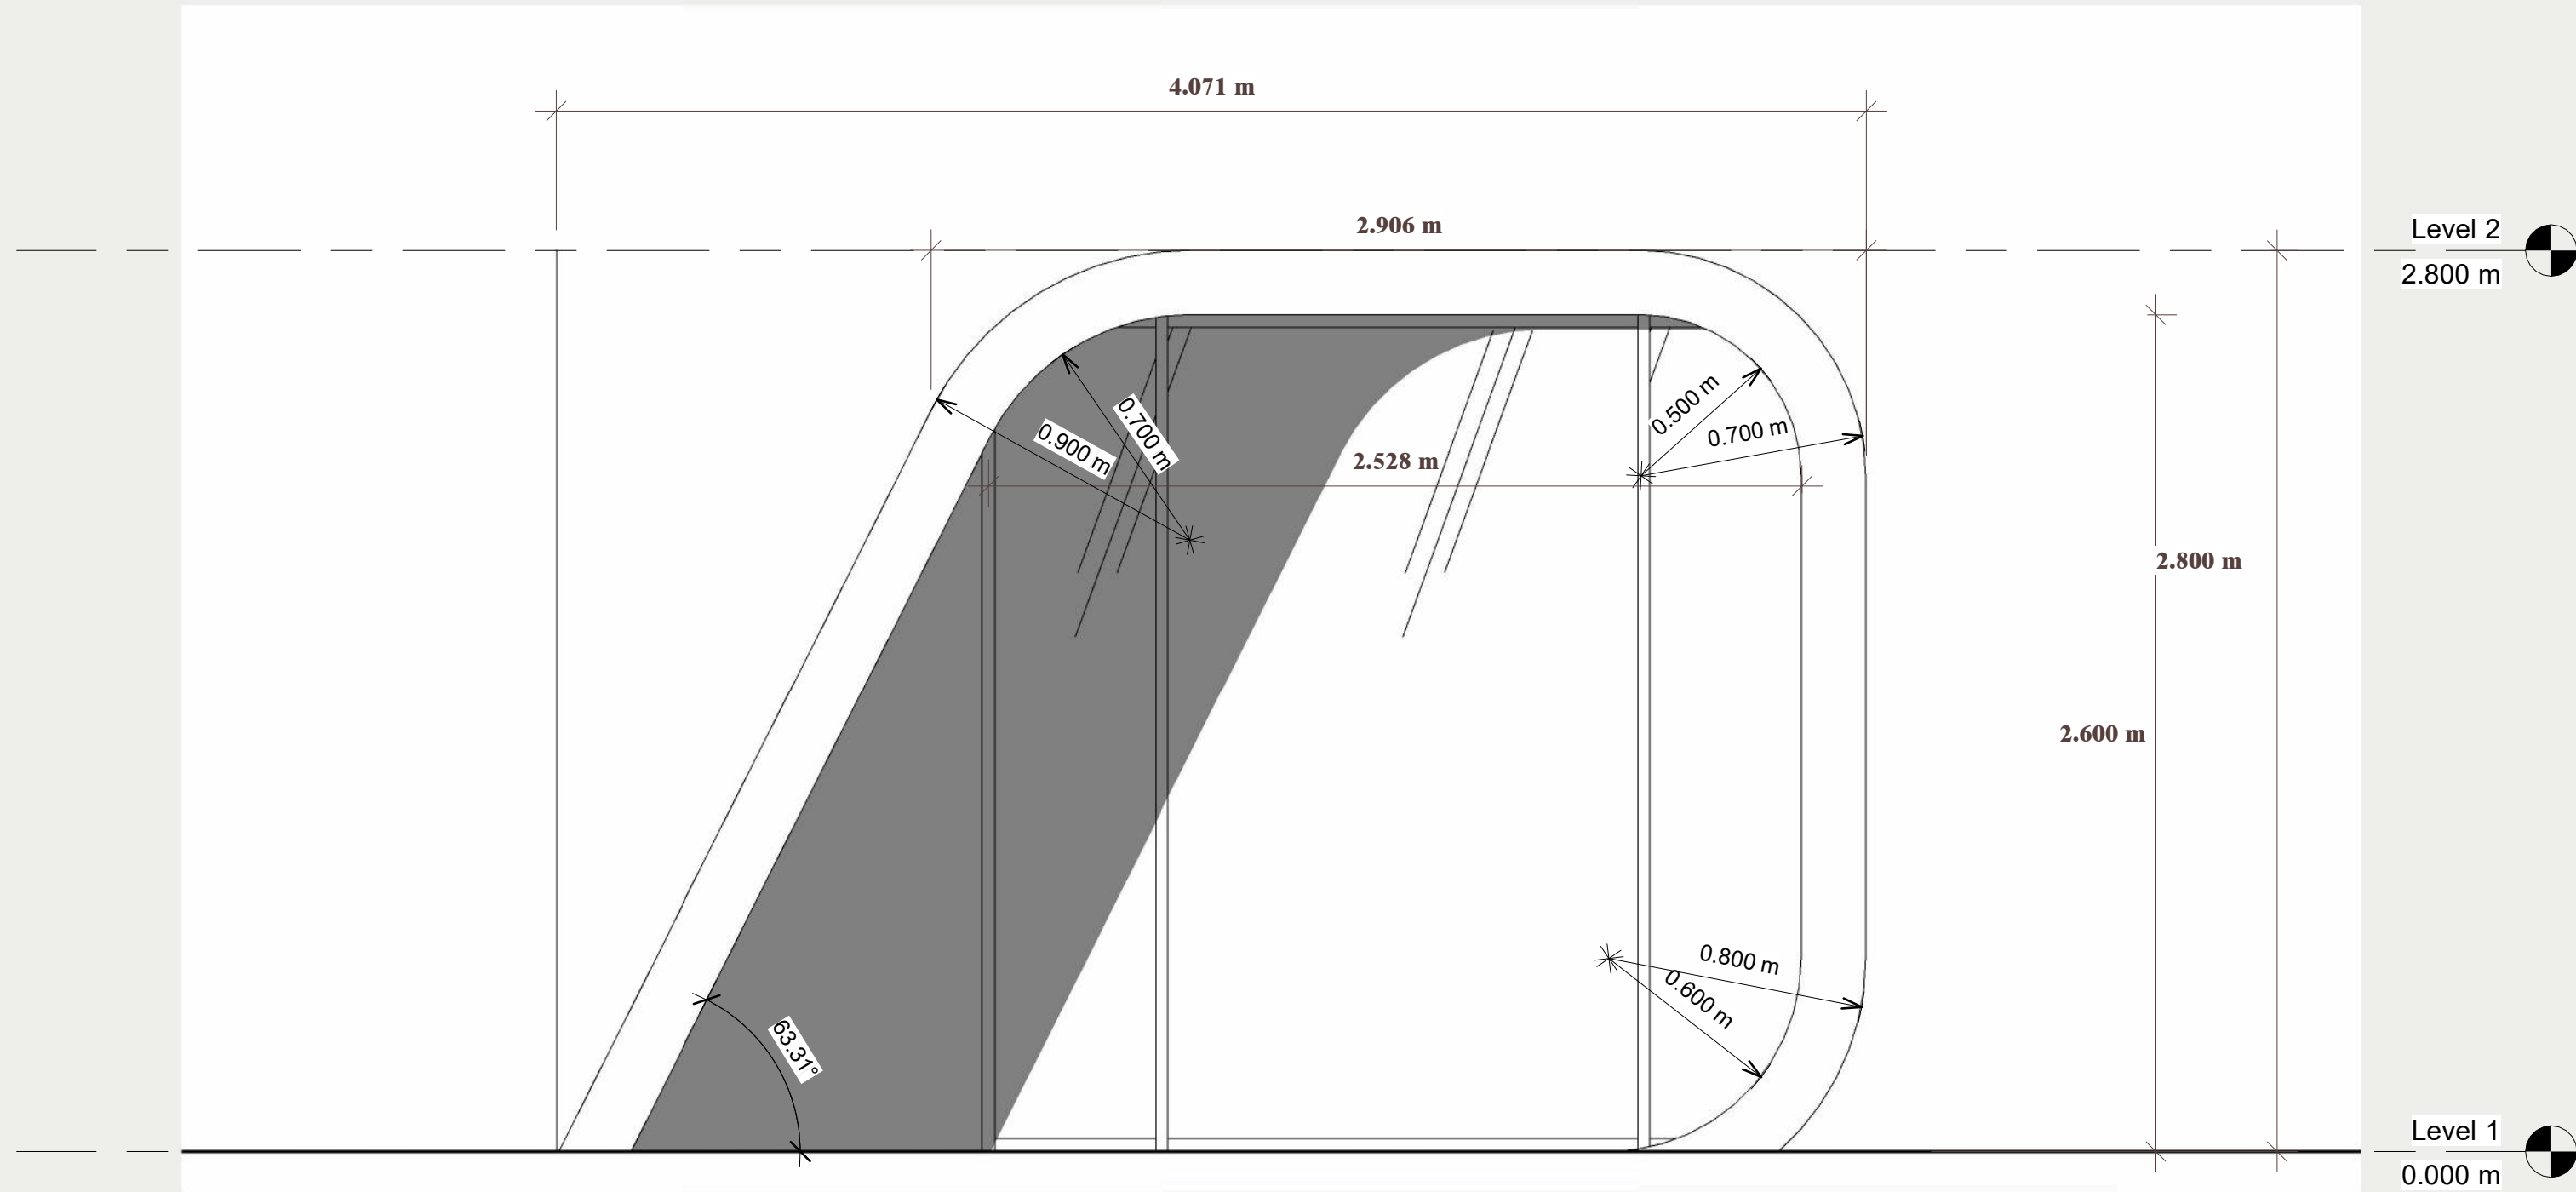

Project :- Project Name

Location :- Enter address here

Scale :- 1 : 20

قياسات فتحة الباب

L1 - 1

No.	Description	Date

Number :- 0787-250-0055

10/22/2026 11:49:38 PM

ENG :-

MUBEEN IHSAN
ZAINAB ABD ALAMER